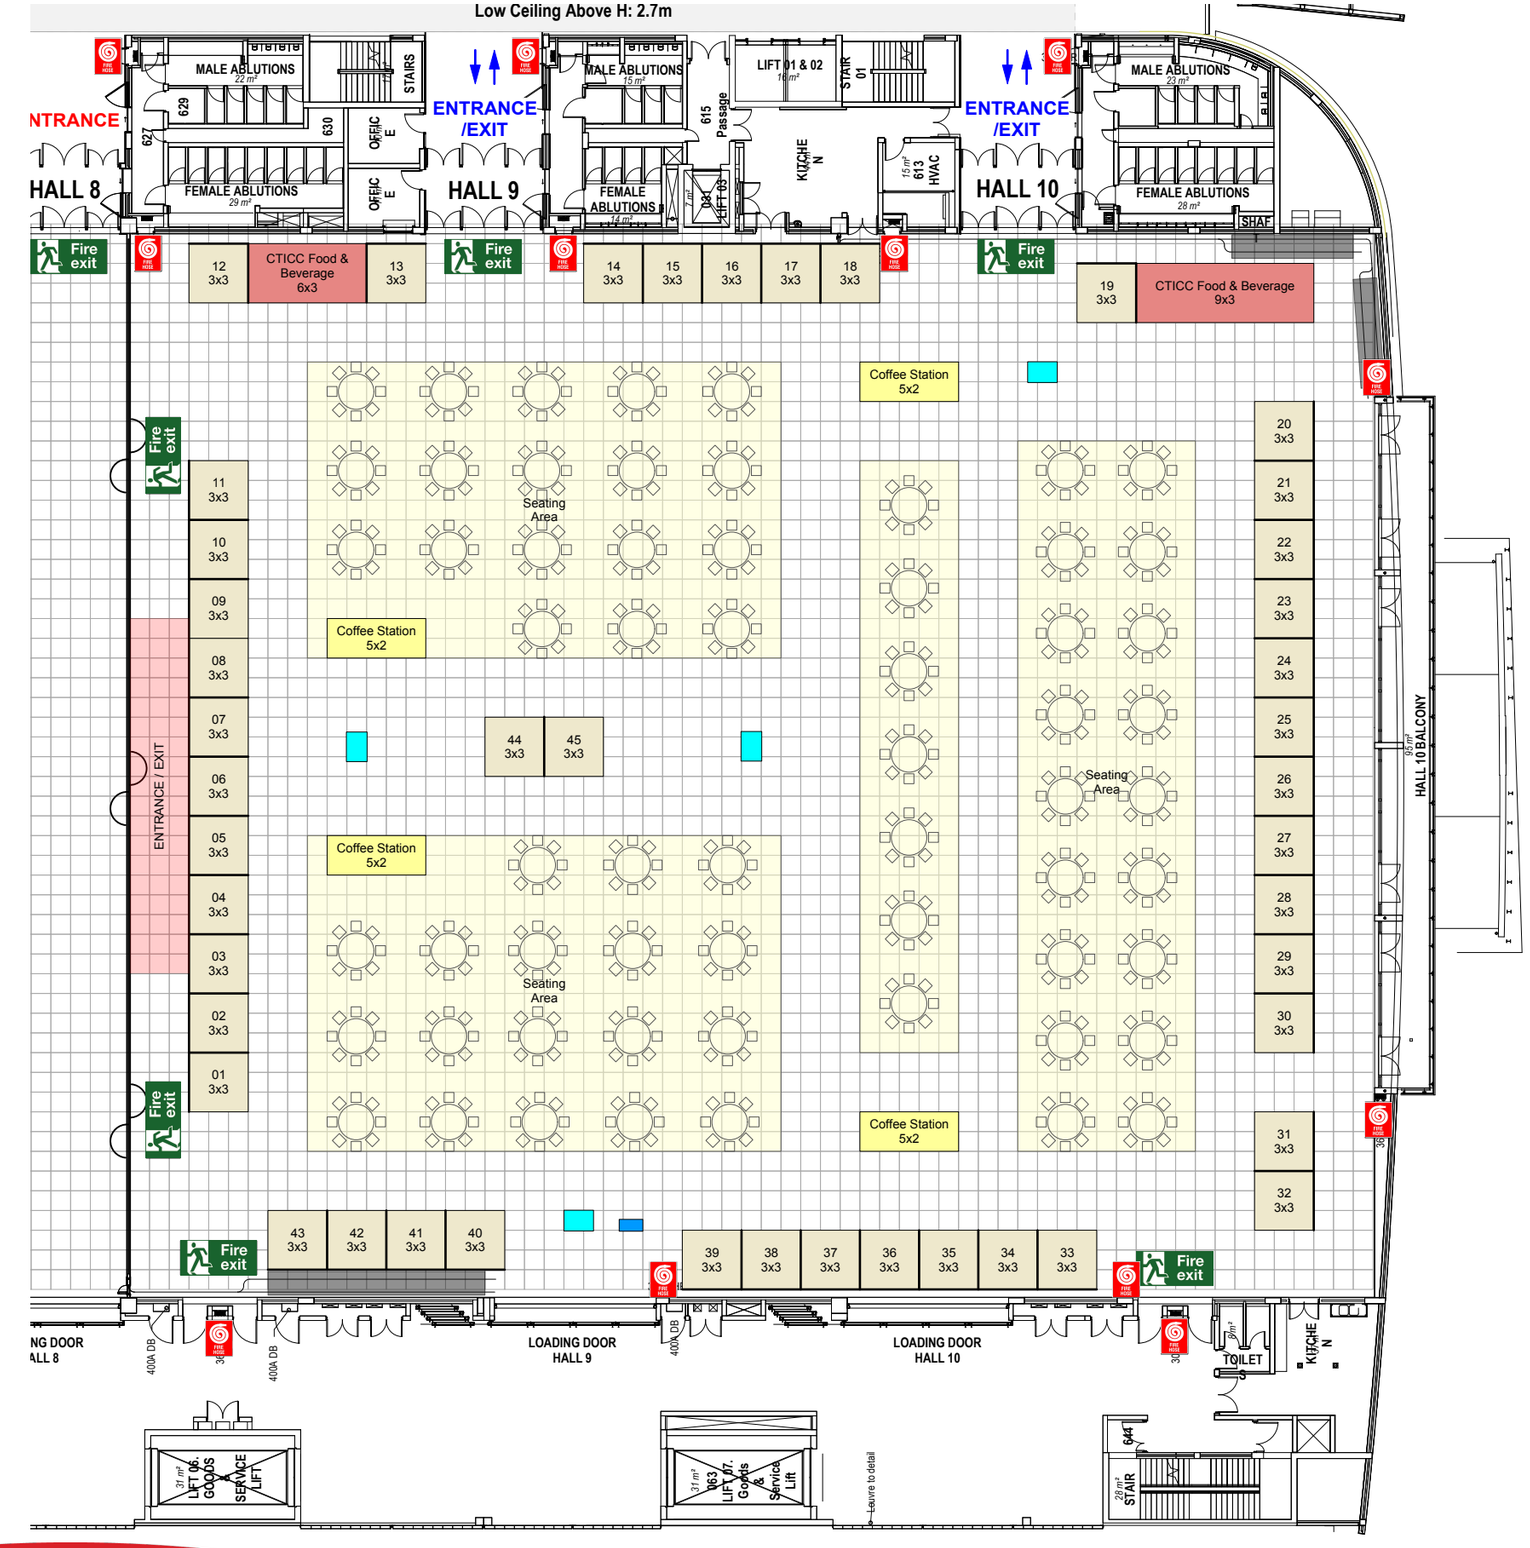

B·H·F Southern Africa — Board of Healthcare Funders of Southern Africa

LEGEND

- 9m² Fabric Booths
- CTICC Food & Beverage
- Seating Area
- AV Screen
- Charging Station

FLOOR PLAN

BHF Conference 2025
Venue: CTICC 2 - Halls 9-10
Show Dates: 10-14 May 2025

AE megan@scandisplay.co.za
DESIGN winette@scandisplay.co.za

DWG NO: 160/**rev1**
2025-01-17

SCANDISPLAY

© 2024 Scan Display Solutions (Pty) Limited. All rights reserved. This document, including all designs, concepts, and proposals contained herein, is the intellectual property of Scan Display Solutions (Pty) Limited. Unauthorized reproduction, reverse engineering, distribution, or use of this material, in whole or in part, is strictly prohibited without the prior written consent of Scan Display Solutions (Pty) Limited. Colours and graphics are depicted as close as possible but may differ from the actual product. Unless otherwise specified, all dimension are in mm (Millimeters)